THIS DRAWING IS INTENDED ONLY AS A GUIDE AND NOT AS A REPLACEMENT FOR PROFESSIONALLY ENGINEERED PROJECT DRAWINGS. THIS CONCEPT SYSTEM DRAWING DOES NOT IMPLY COMPLIANCE WITH LOCAL BUILDING CODES. ACTUAL INSTALLATION MAY VARY DEPENDING ON INSTALLATION LOCATION AND PARAMETERS AND IT MUST BE DONE IN ACCORDANCE TO ALL LOCAL BUILDING CODES. VERIFY WITH LOCAL BUILDINGS OFFICIALS BEFORE COMMENCEMENT OF SYSTEM INSTALLATION. CHANGES OR MODIFICATIONS TO PIPING OR DESIGN IS NOT TO BE PERFORMED WITHOUT EXPRESSED WRITTEN PERMISSION BY NAVIEN, INC.

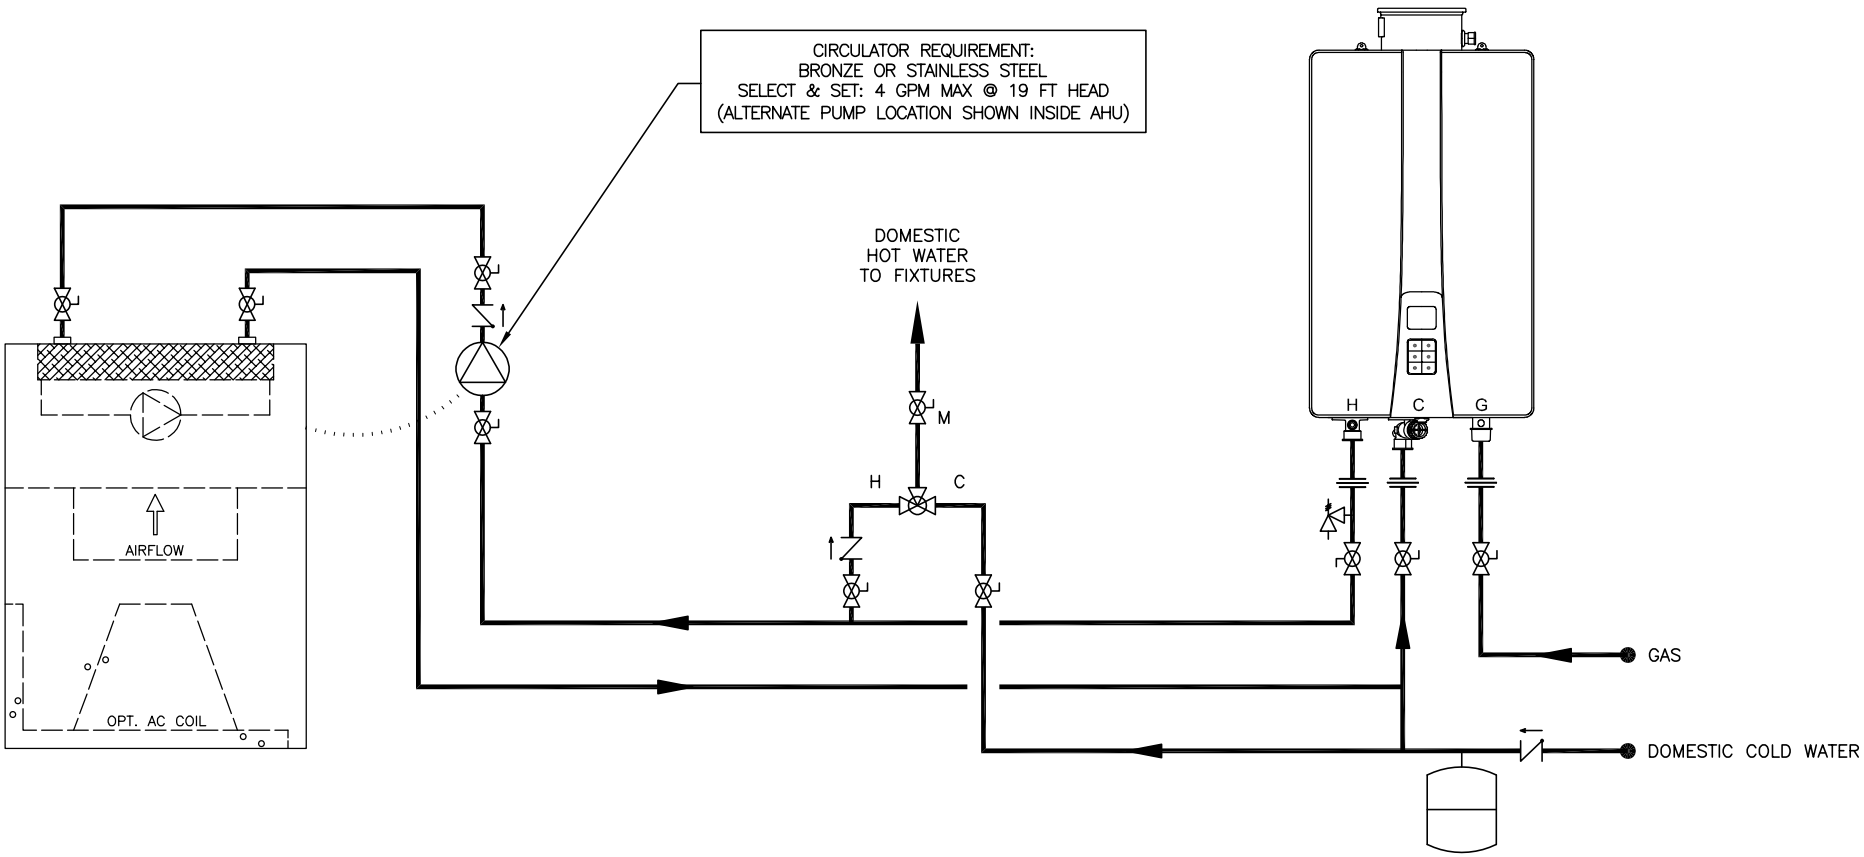

TANKLESS QUANTITY: RECOMMENDED PIPE SIZE	1 UNIT: 3/4"	2 UNITS: 1"	3 UNITS: 1-1/4"	4-5 UNITS: 1-1/2"	6-8 UNITS: 2"	9-14 UNITS: 2-1/2"	15-16 UNITS: 3"

SYMBOL LEGEND

UNION	CHECK VALVE	FULL-PORT VALVE	MIXING VALVE
AIR HANDLER	PRESSURE RELIEF VALVE	CIRCULATOR	EXPANSION TANK

NAVIEN
20 GOODYEAR
IRVINE, CA 92618
800-519-8794
www.navieninc.com

NPN-U SERIES TANKLESS WATER HEATER

NPN-U TANKLESS WATER HEATER COMBI WITH AIR HANDLER
INCLUDES MODELS 160, 180 AND 199

DRAWN BY: S. STOEKE	NPN-U-COMBI-AH	APRIL 29, 2022